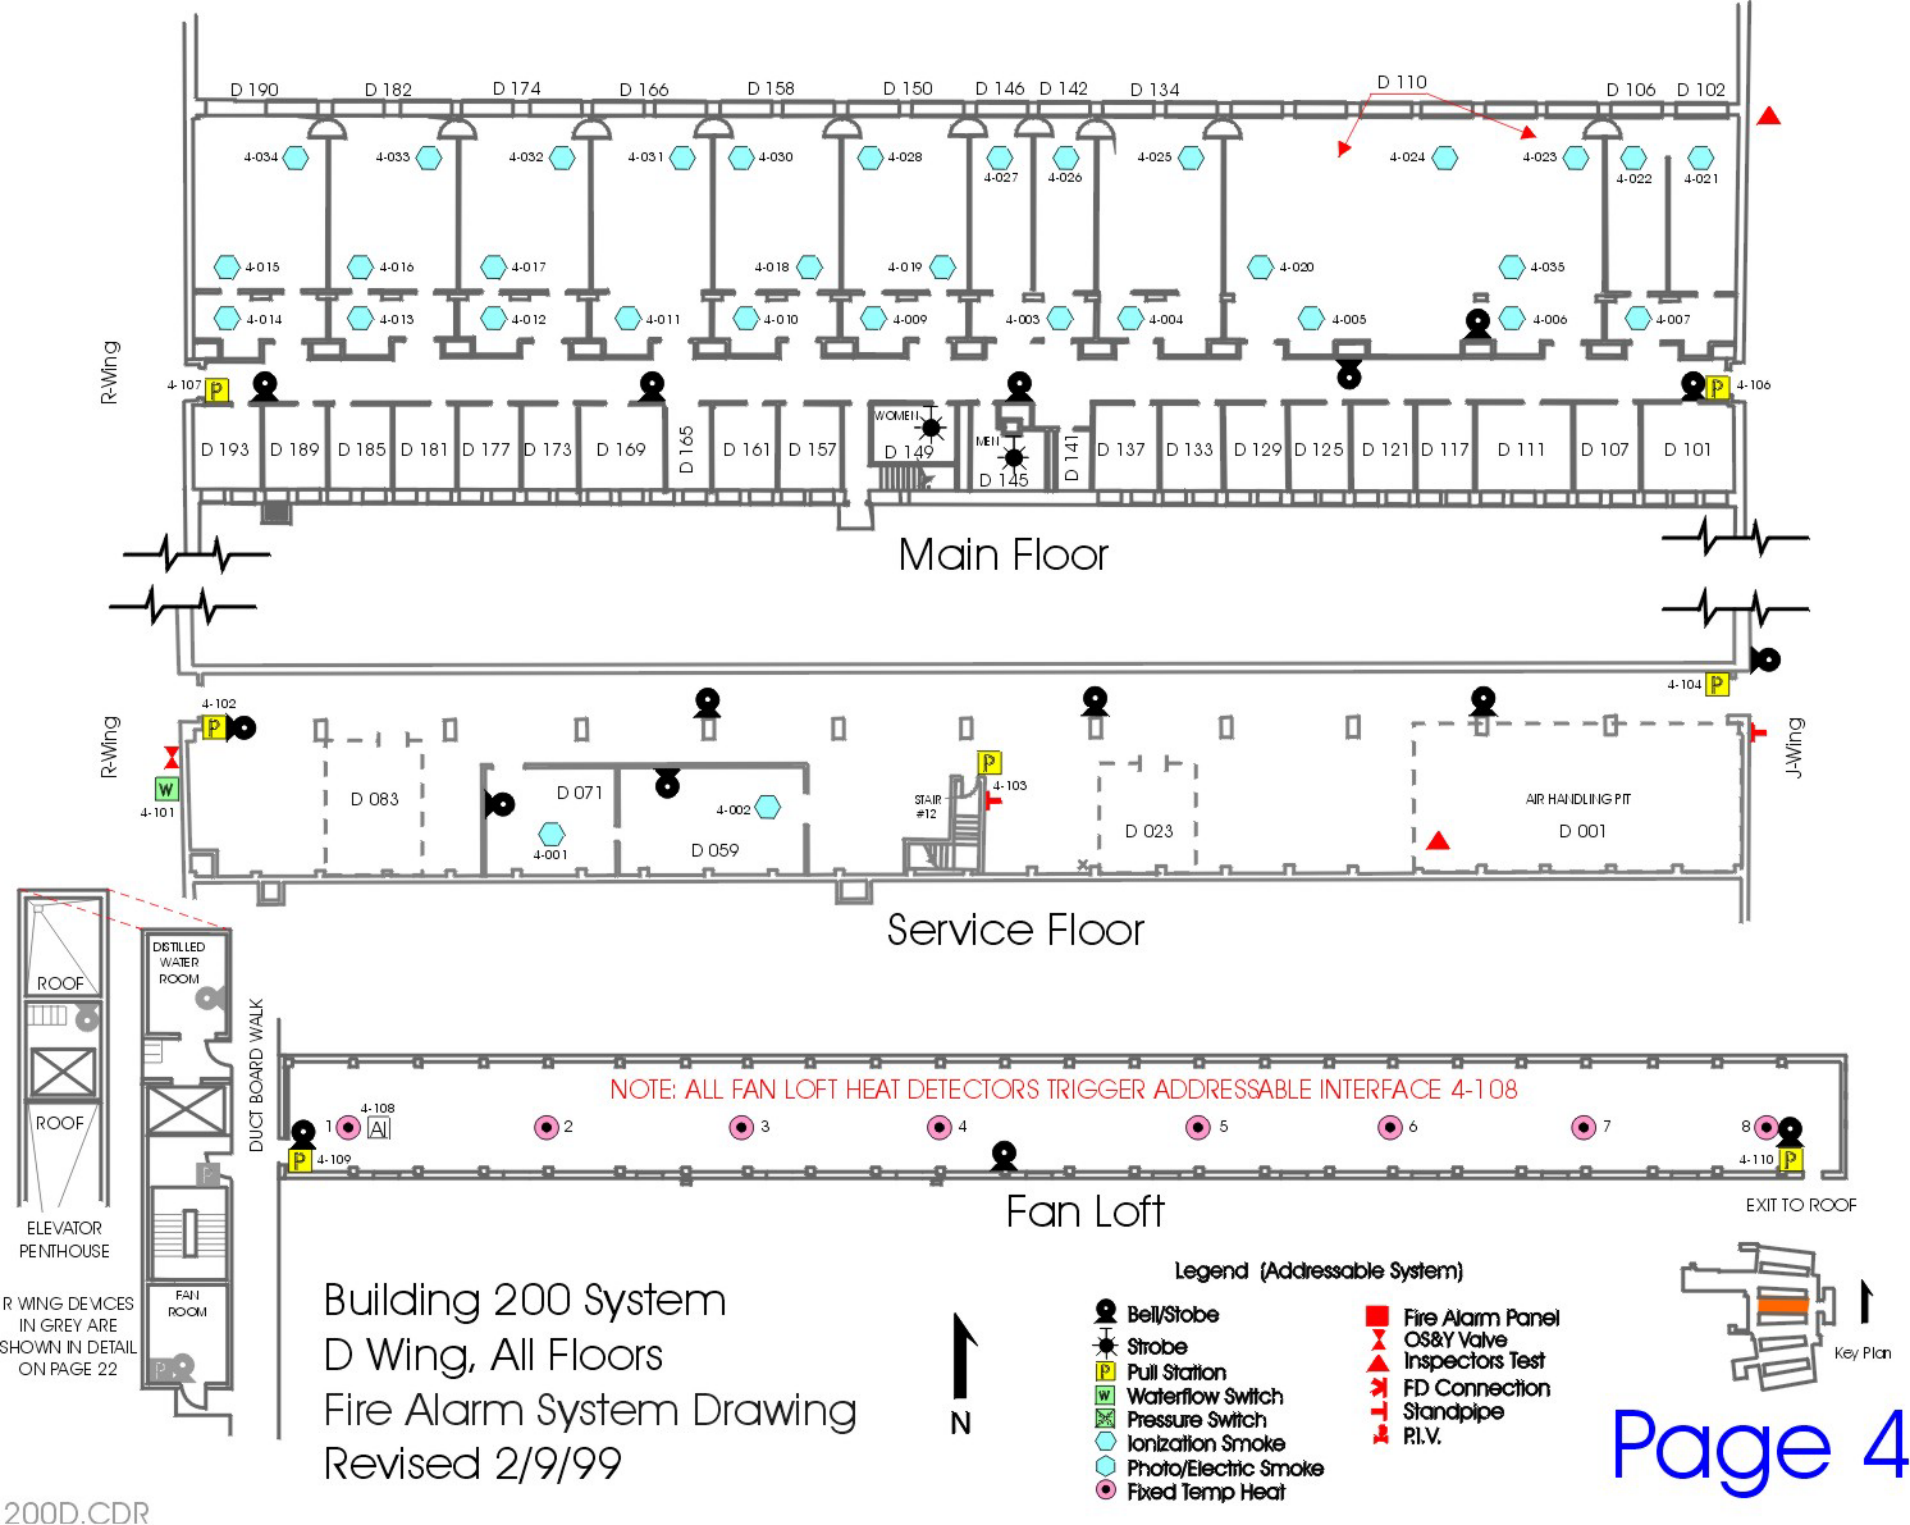
D 190
D 182
D 174
D 166
D 158
D 150
D 146
D 142
D 134
D 110
D 106
D 102
4-034
4-033
4-032
4-031
4-030
4-028
4-027
4-026
4-025
4-024
4-023
4-022
4-021
4-015
4-016
4-017
4-018
4-019
4-020
4-035
4-014
4-013
4-012
4-011
4-010
4-009
4-003
4-004
4-005
4-006
4-007
R-Wing
4-107
4-106
D 193
D 189
D 185
D 181
D 177
D 173
D 169
D 165
D 161
D 157
WOMEN
D 149
MEN
D 145
D 141
D 137
D 133
D 129
D 125
D 121
D 117
D 111
D 107
D 101
Main Floor
4-104
4-102
R-Wing
4-101
D 083
D 071
4-001
D 059
4-002
STAIR #12
4-103
D 023
AIR HANDLING PIT
D 001
J-Wing
Service Floor
ROOF
ROOF
ELEVATOR PENTHOUSE
DISTILLED WATER ROOM
DUCT BOARD WALK
FAN ROOM
R WING DEVICES IN GREY ARE SHOWN IN DETAIL ON PAGE 22
NOTE: ALL FAN LOFT HEAT DETECTORS TRIGGER ADDRESSABLE INTERFACE 4-108
4-108
4-109
4-110
1
2
3
4
5
6
7
8
Fan Loft
EXIT TO ROOF
Building 200 System
D Wing, All Floors
Fire Alarm System Drawing
Revised 2/9/99
N
Legend (Addressable System)
Bell/Stobe
Strobe
Pull Station
Waterflow Switch
Pressure Switch
Ionization Smoke
Photo/Electric Smoke
Fixed Temp Heat
Fire Alarm Panel
OS&Y Valve
Inspectors Test
FD Connection
Standpipe
P.I.V.
Key Plan
Page 4
200D.CDR