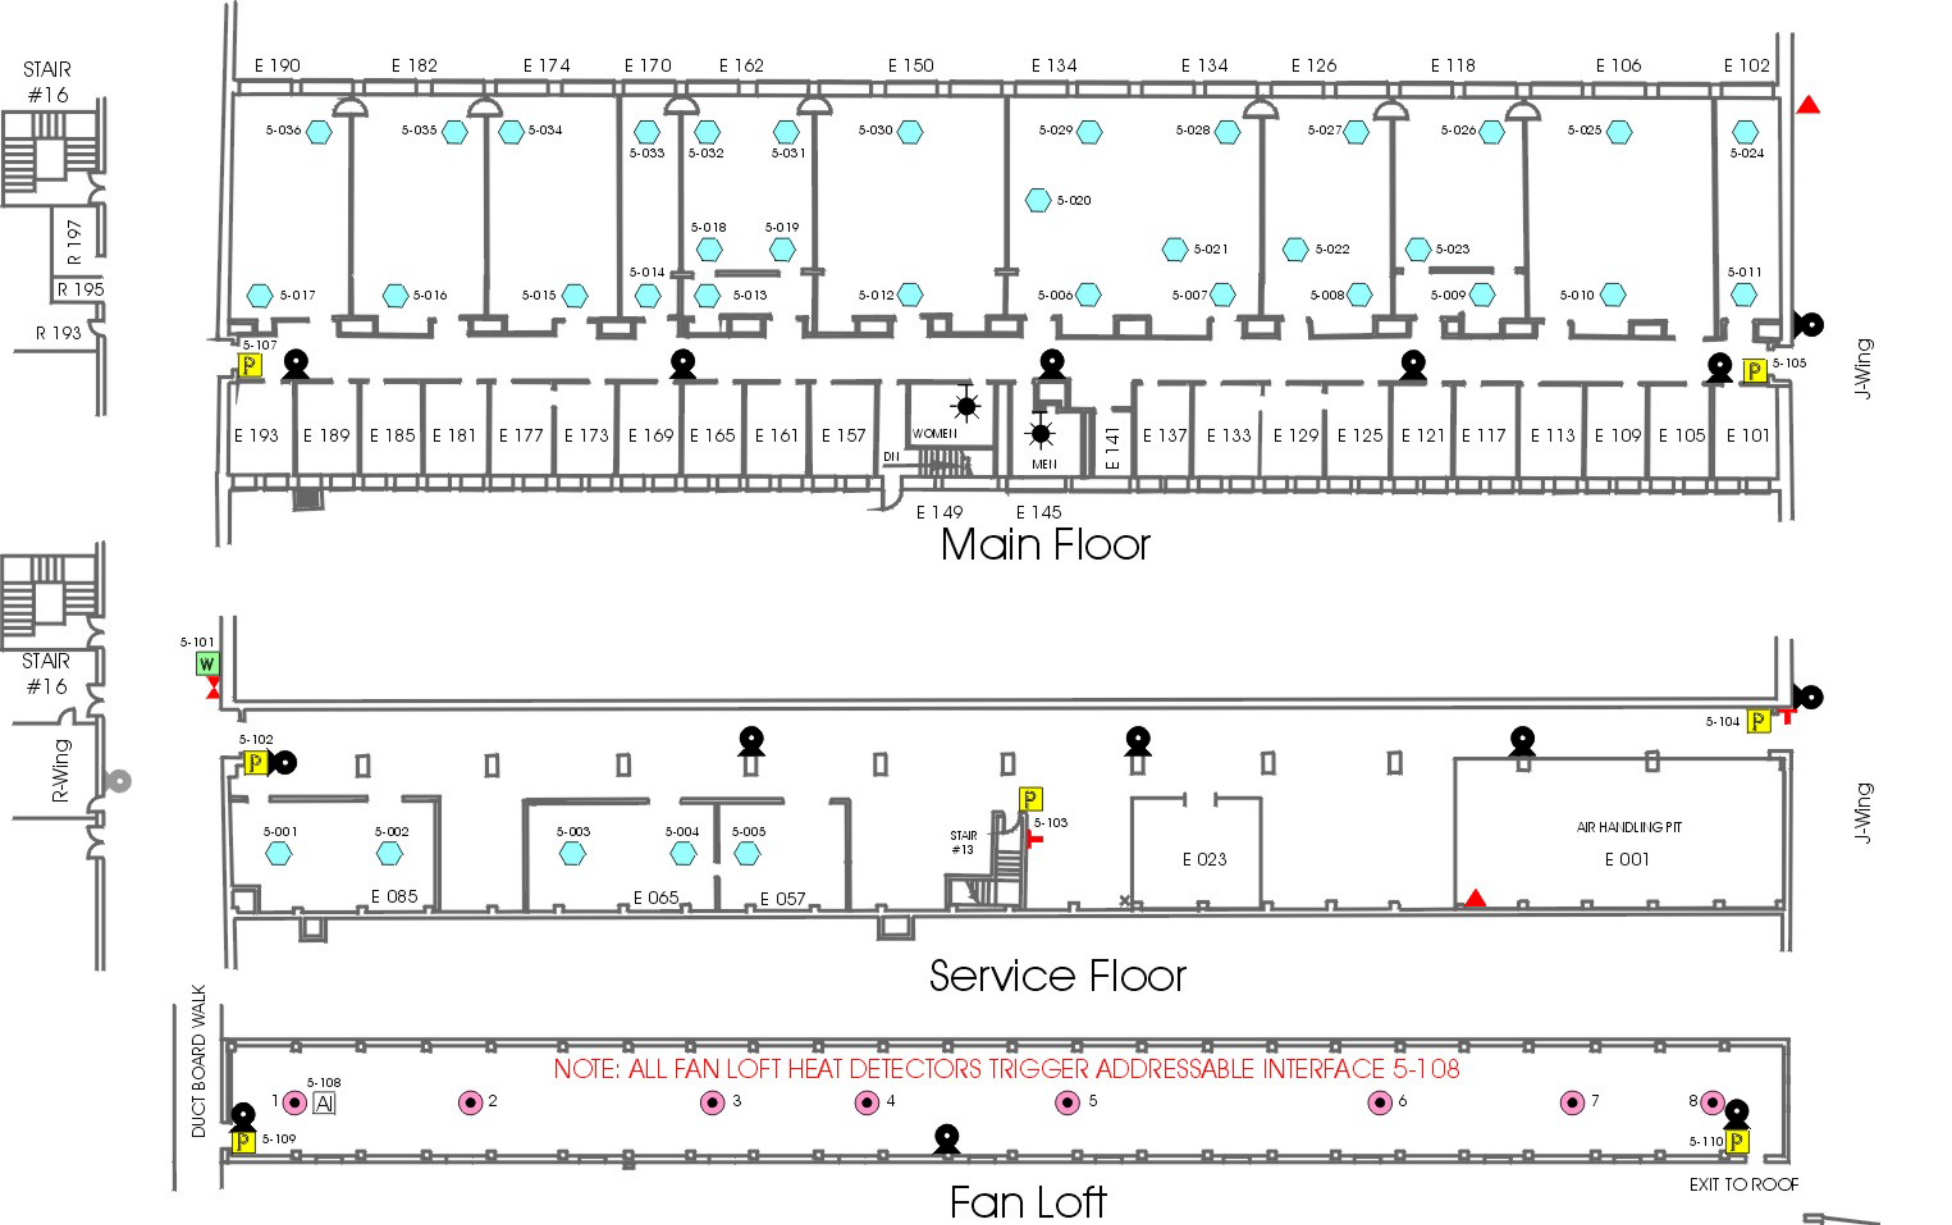

Building 200 System
E Wing, All Floors
Fire Alarm System Drawing
Revised 11/25/98

200E.CDR