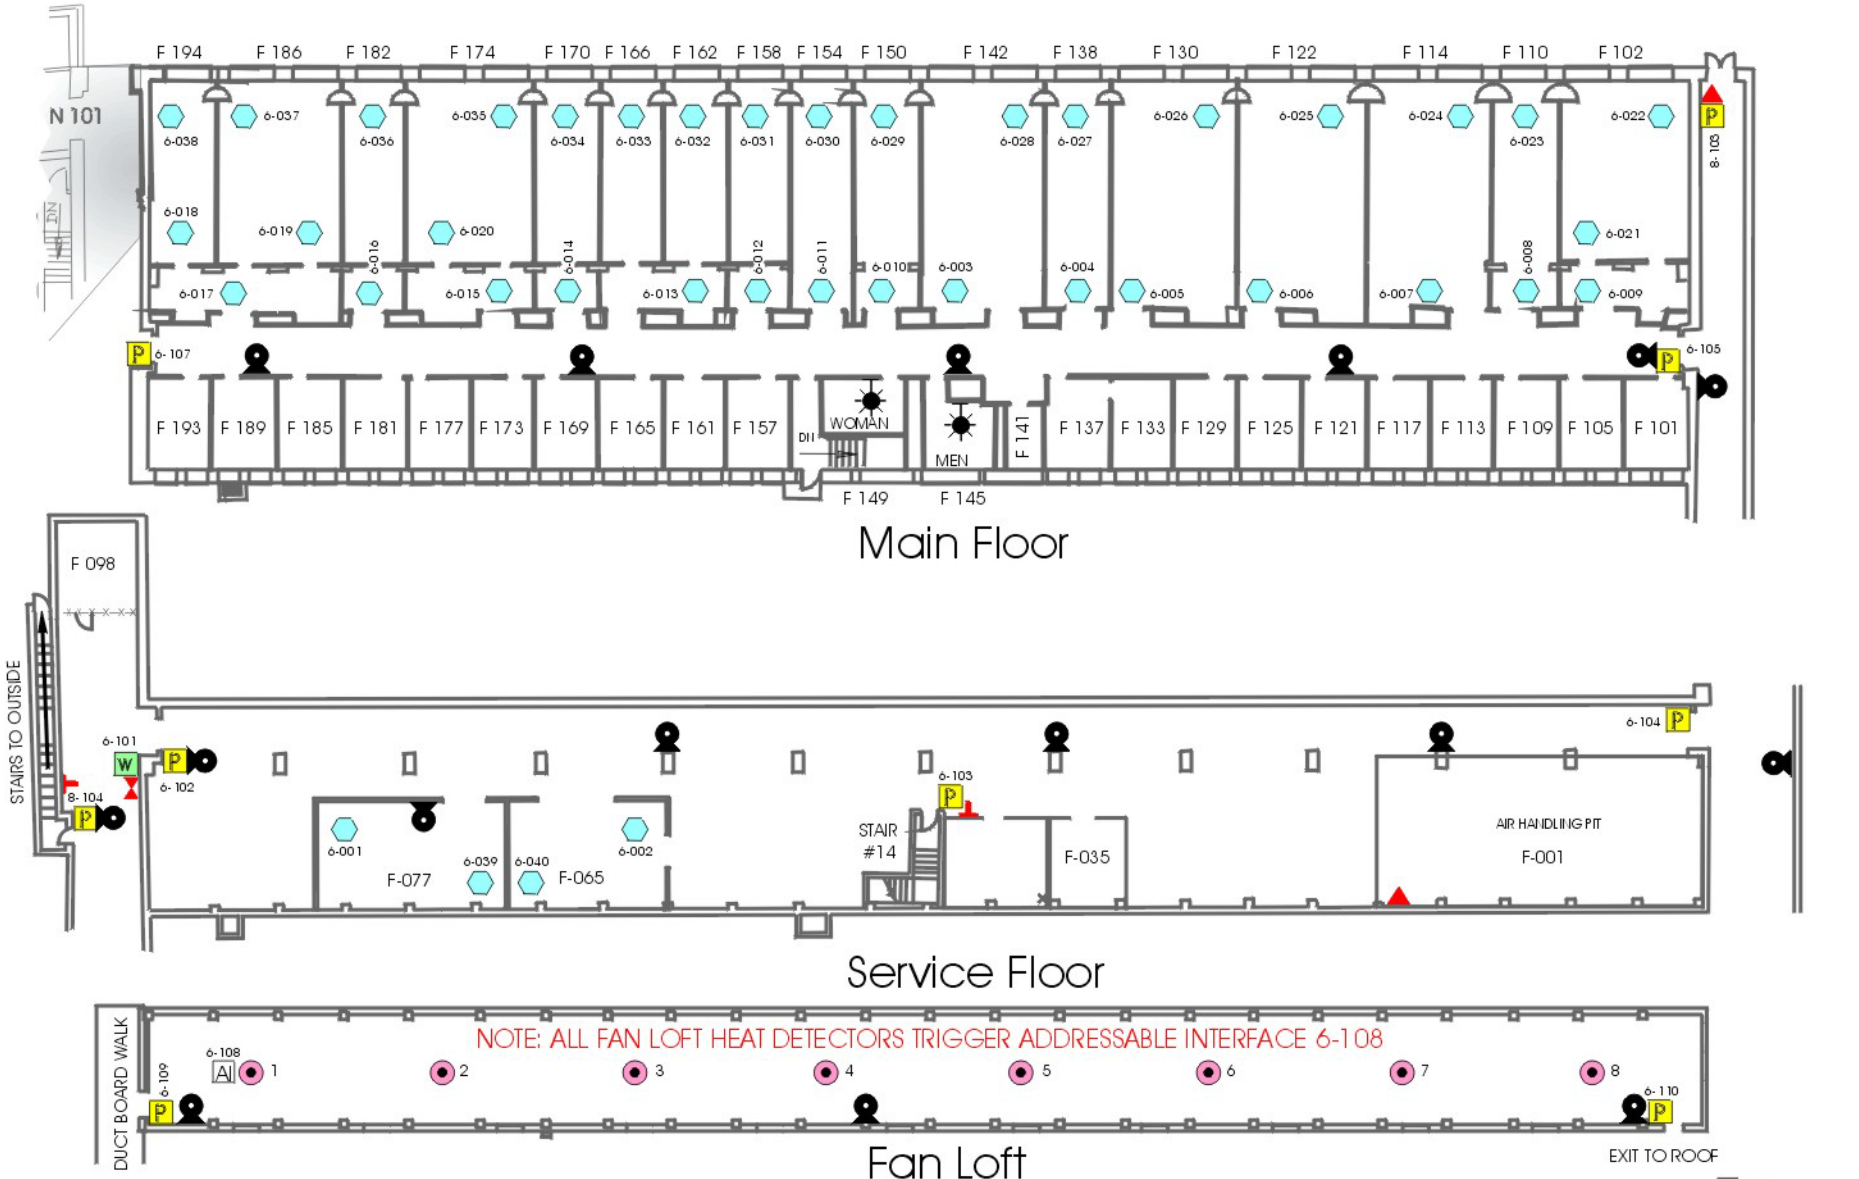

Building 200 System
F Wing, All Floors
Fire Alarm System Drawing
Revised 11/25/98

200F N.CDR