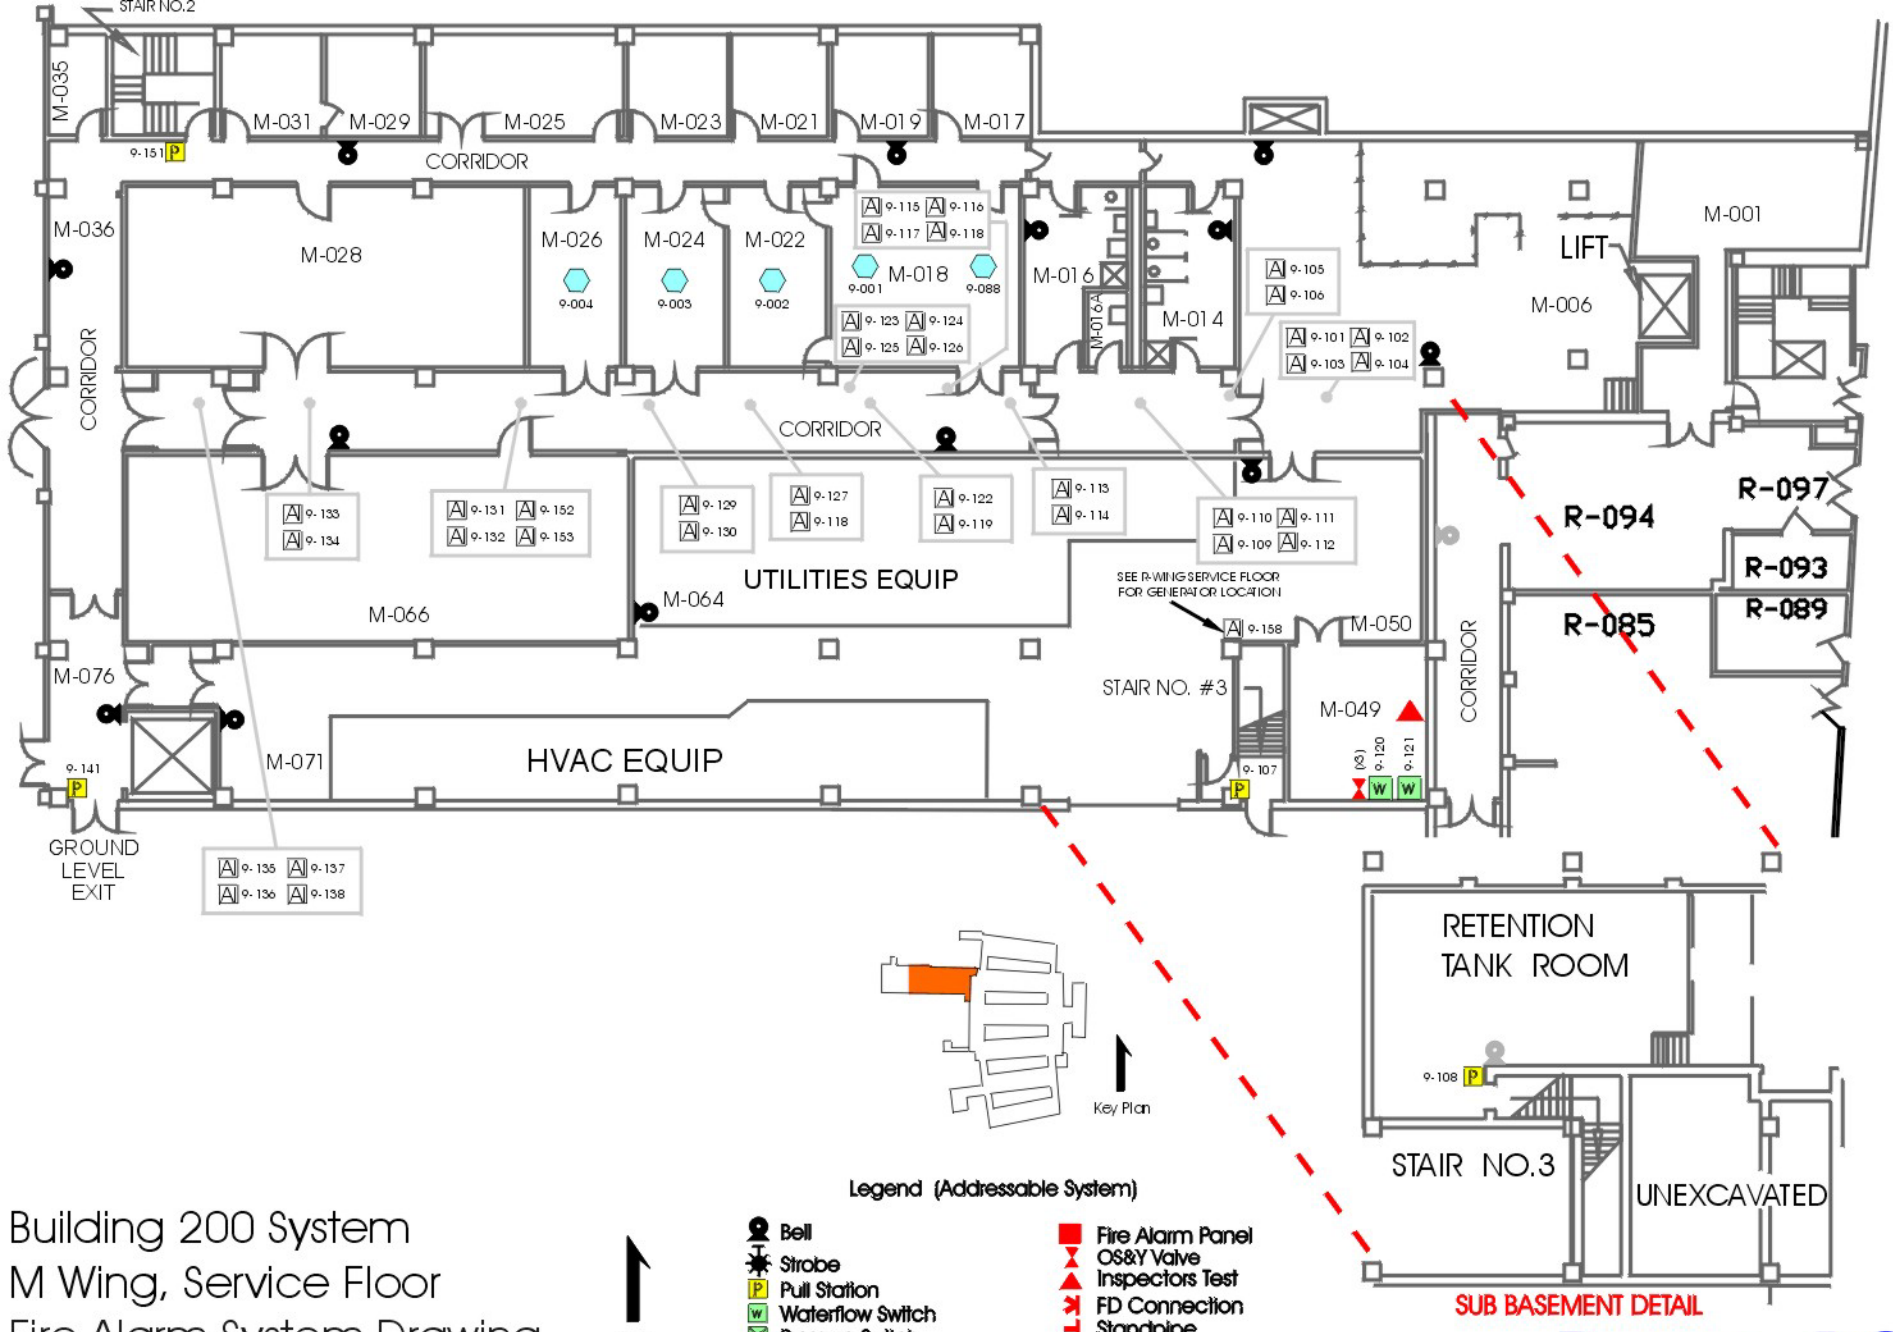

Building 200 System
M Wing, Service Floor
Fire Alarm System Drawing
Revised 3/23/00

200MS.CDR