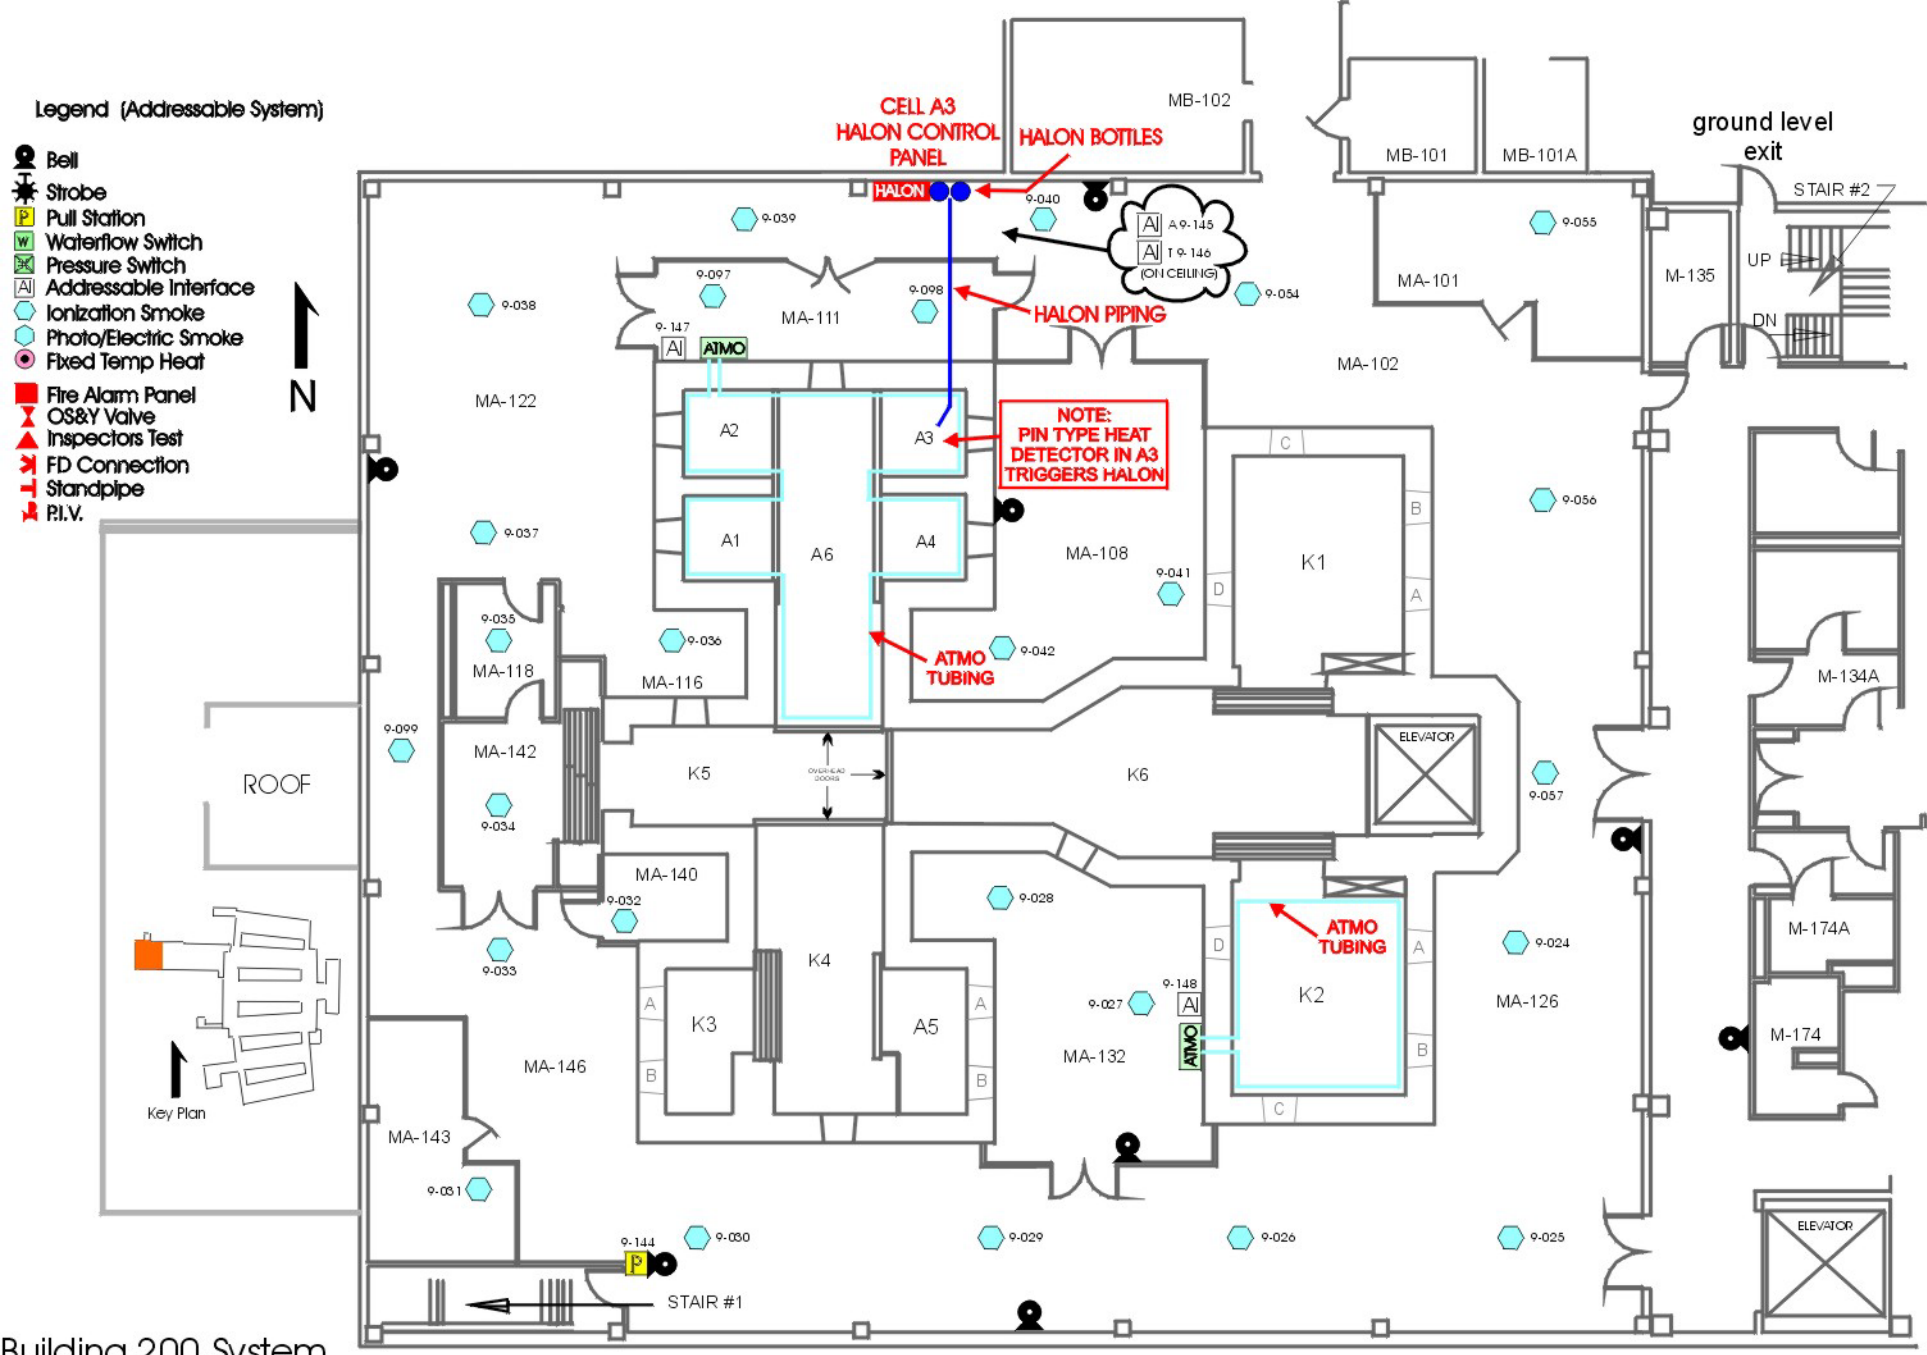

Building 200 System
MA Wing, (Caves) First Floor
Fire Alarm System Drawing
Revised 03/23/00

200MTFMF.CDR