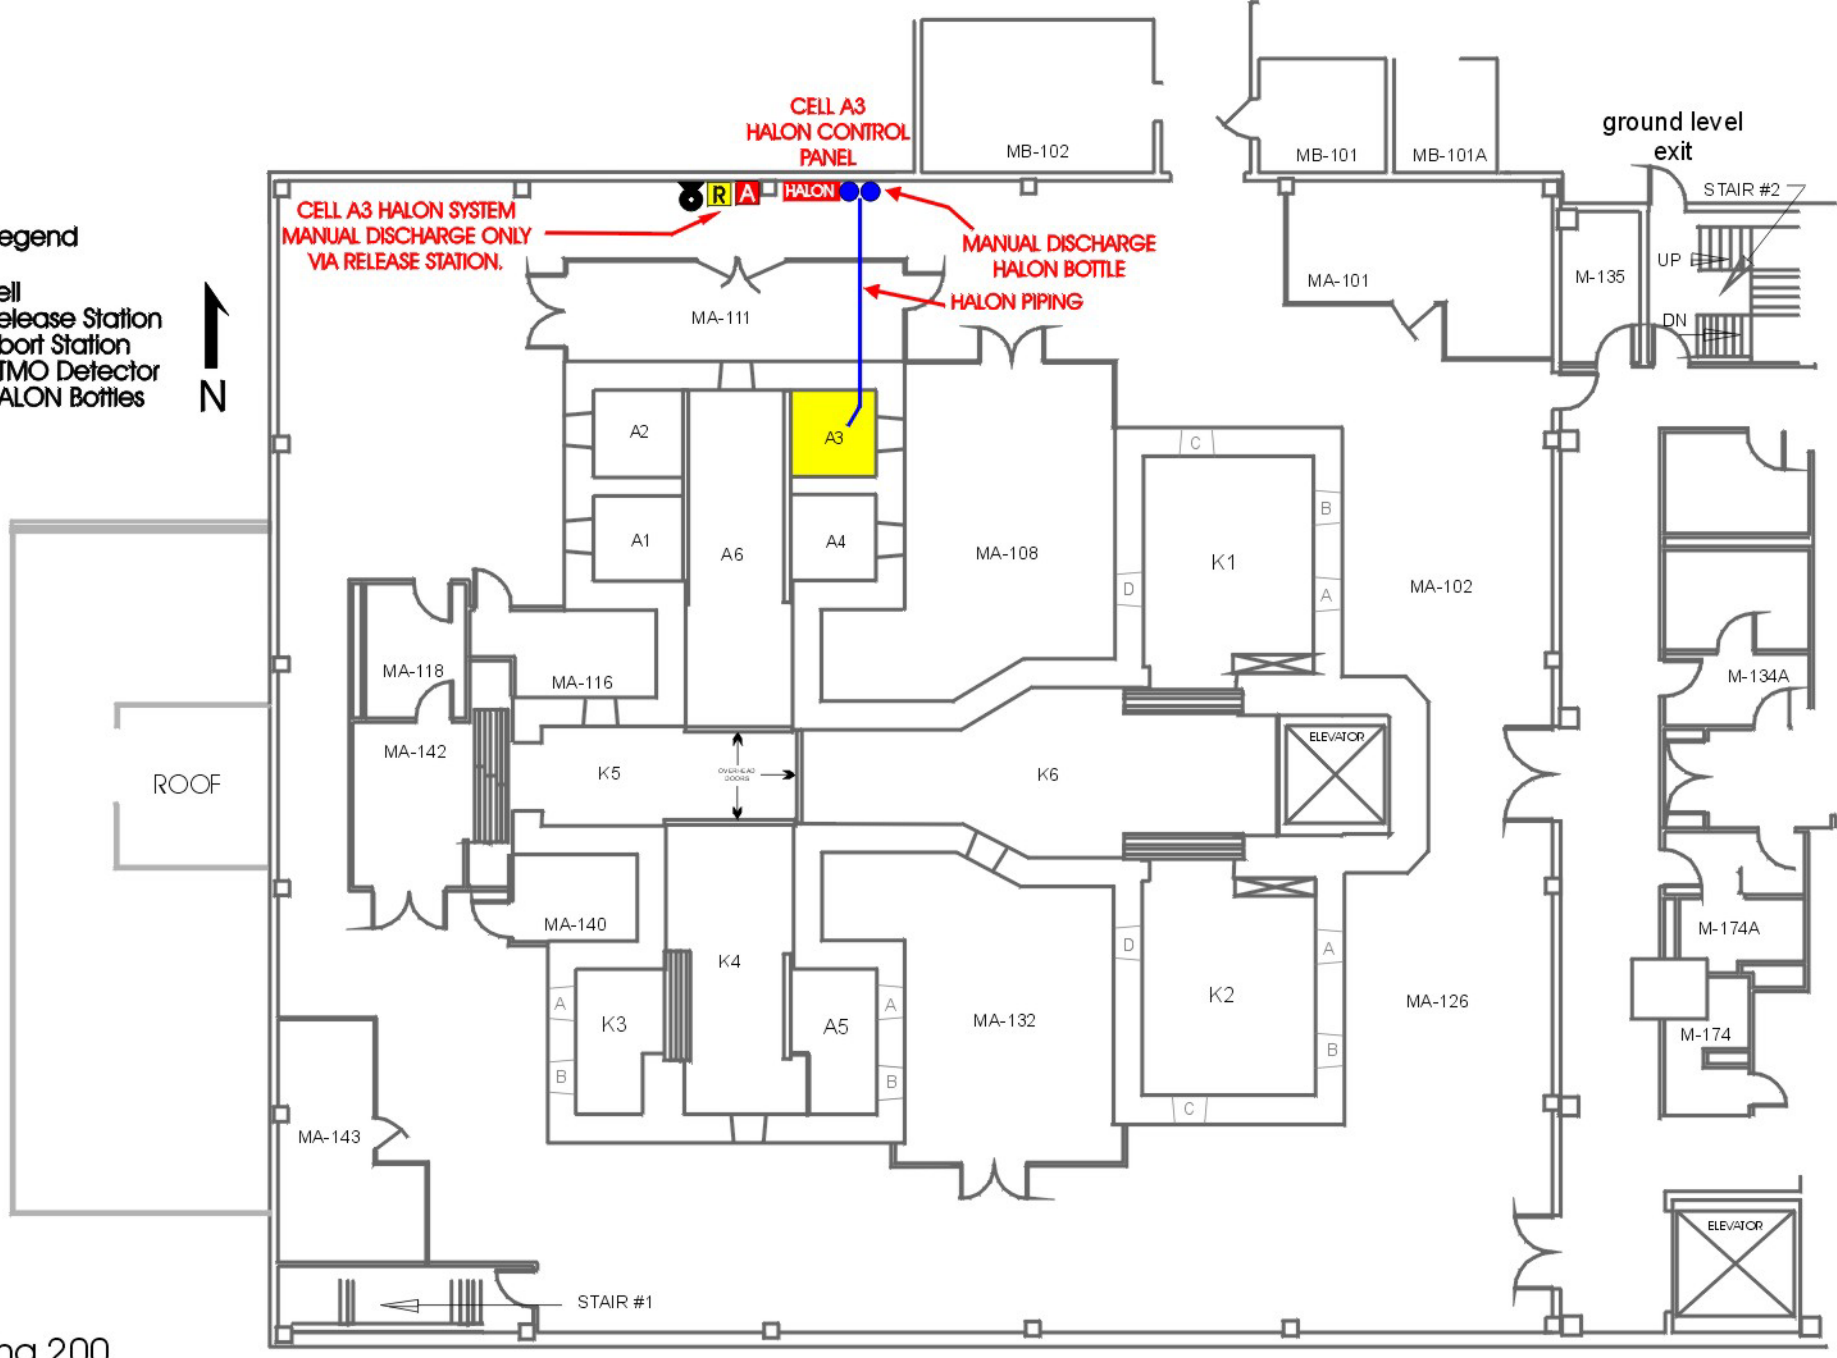

Building 200
MA Wing, (Caves) First Floor
HALON System Drawing
Revised 11/25/97

200MA1 H.CDR