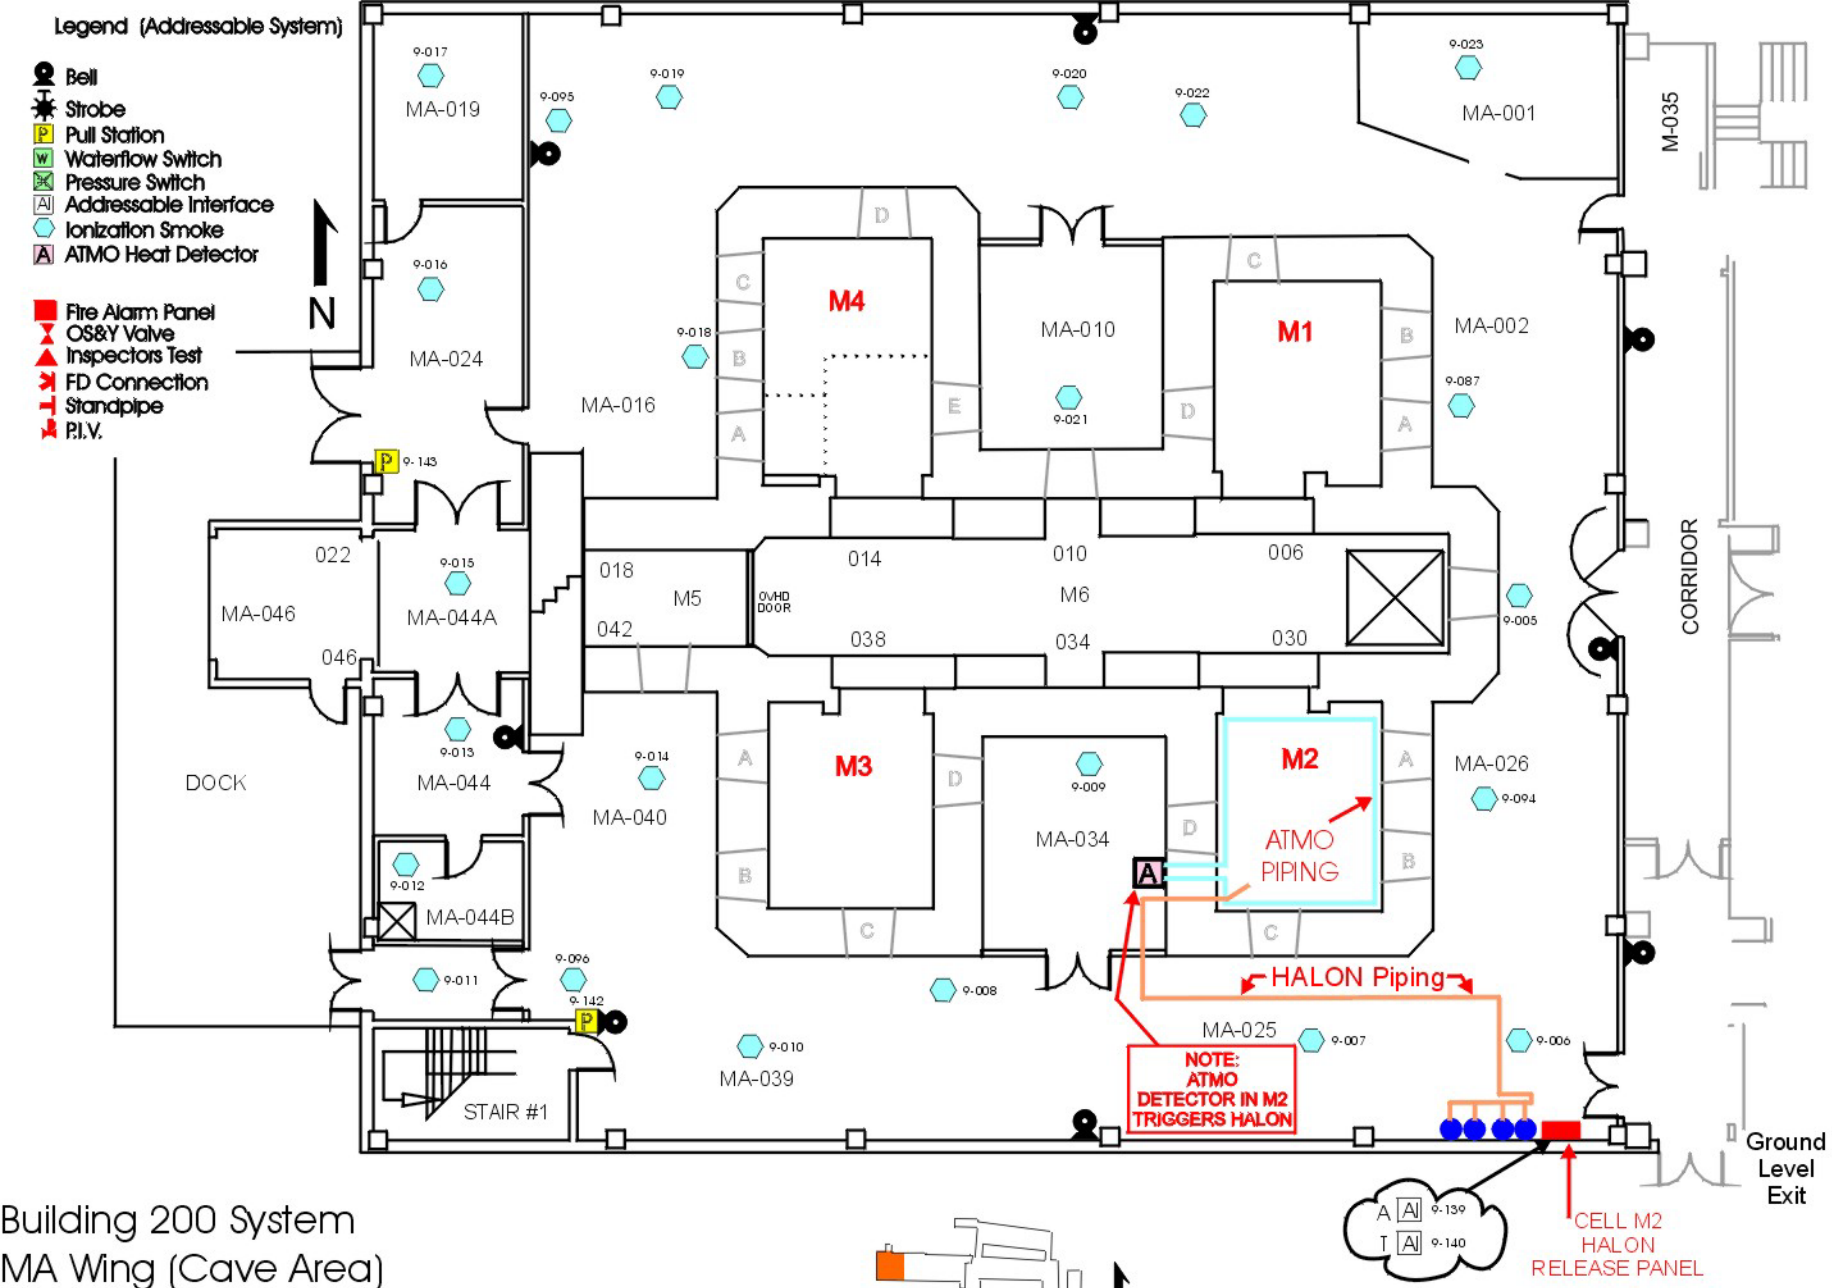

Building 200 System
MA Wing (Cave Area)
Service Floor Drawing
Fire Alarm Systems Drawing
Revised 03/23/00

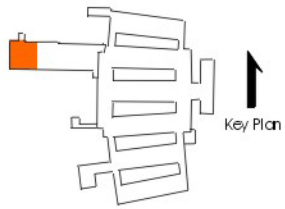

200MTFSF.CDR