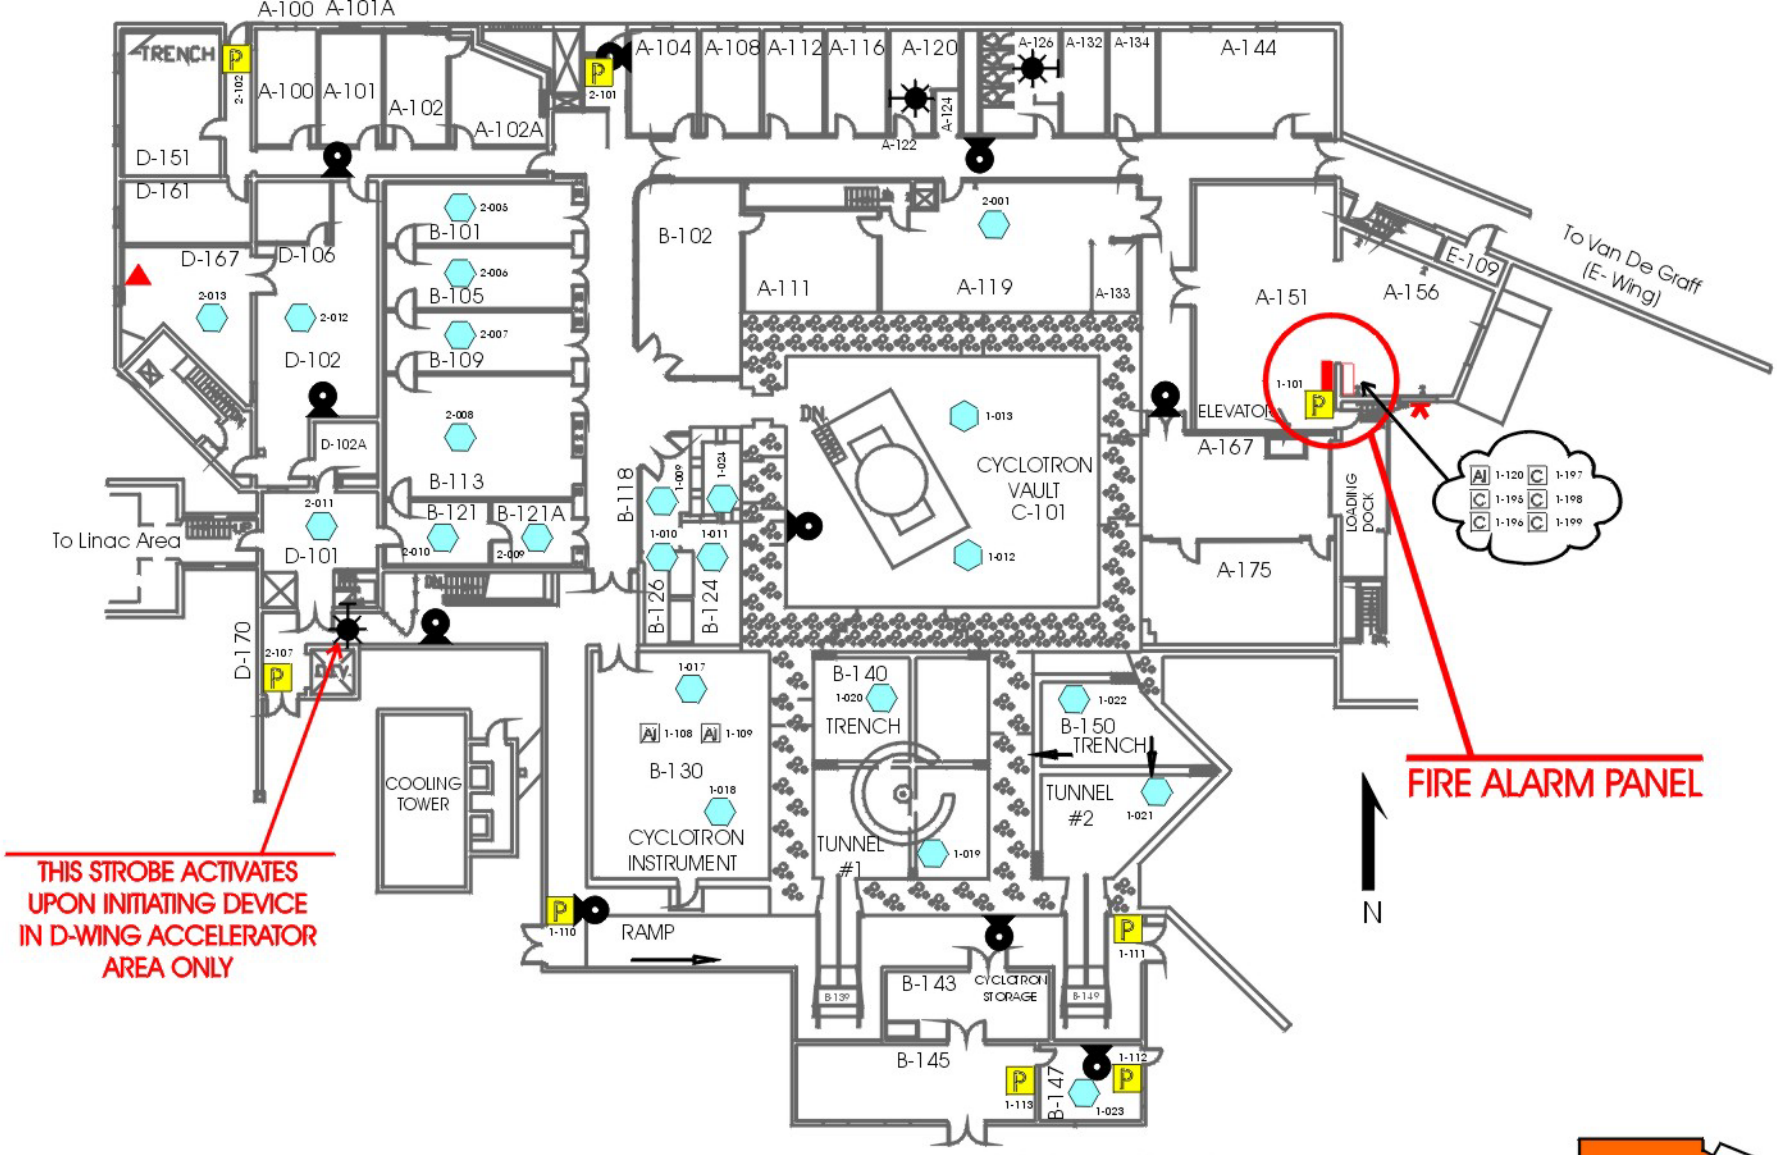

Building 211 System
Main Floor (Partial)
Fire Alarm System Drawing
Revised 3/25/99

Legend (Addressable System)

- Bell/Strobe
- Strobe
- Pull Station
- Waterflow Switch
- Pressure Switch
- Command Module
- Addressable Interface
- Ionization Smoke
- Photo/Electric Smoke
- Fixed Temp Heat
- Fire Alarm Panel
- OS&Y Valve
- Inspectors Test
- FD Connection
- Standpipe
- P.I.V.