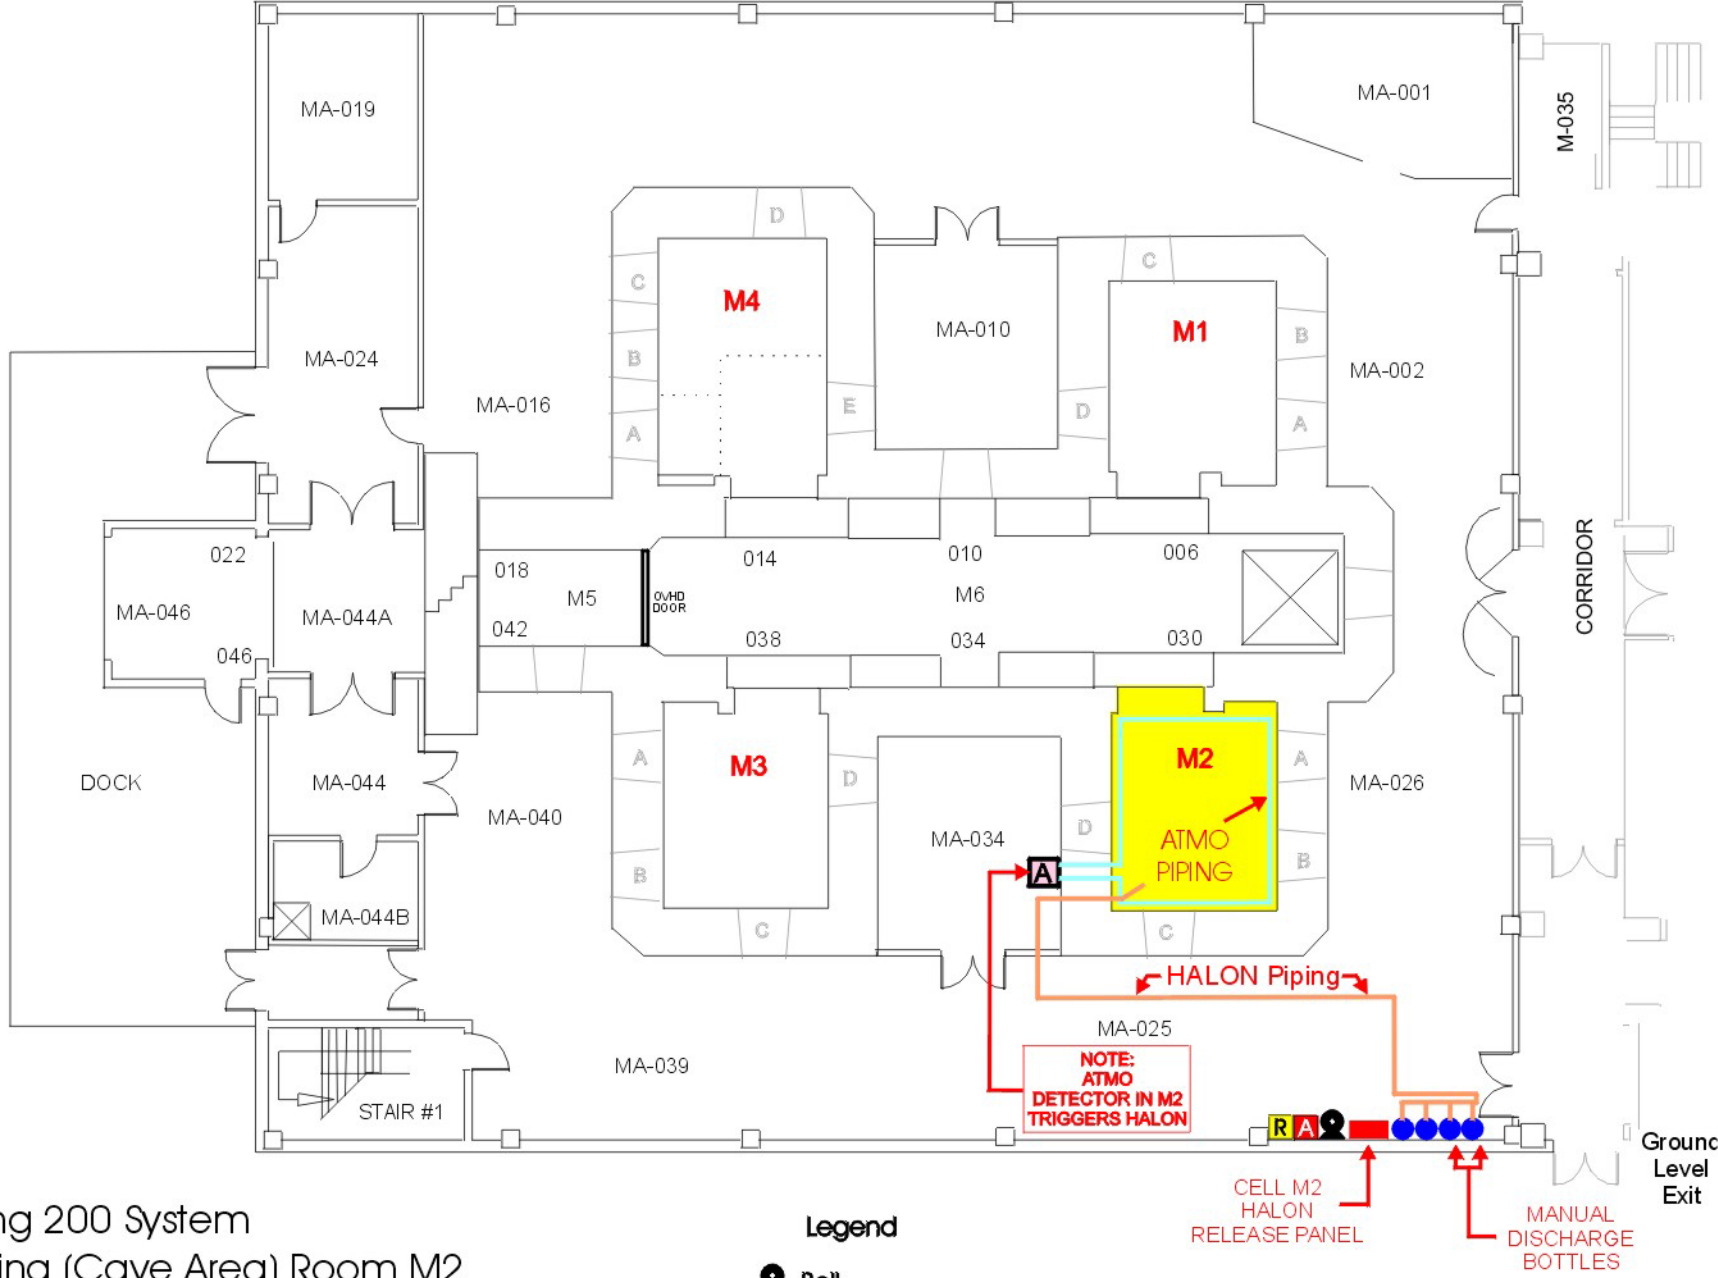

Building 200 System
MA Wing (Cave Area) Room M2
Service Floor Drawing
Halon Systems Drawing
Revised 4/8/97
200MAS_H.CDR

Legend

- Bell
- R Release Station
- A Abort Station
- A ATMO Detector
- HALON Bottles